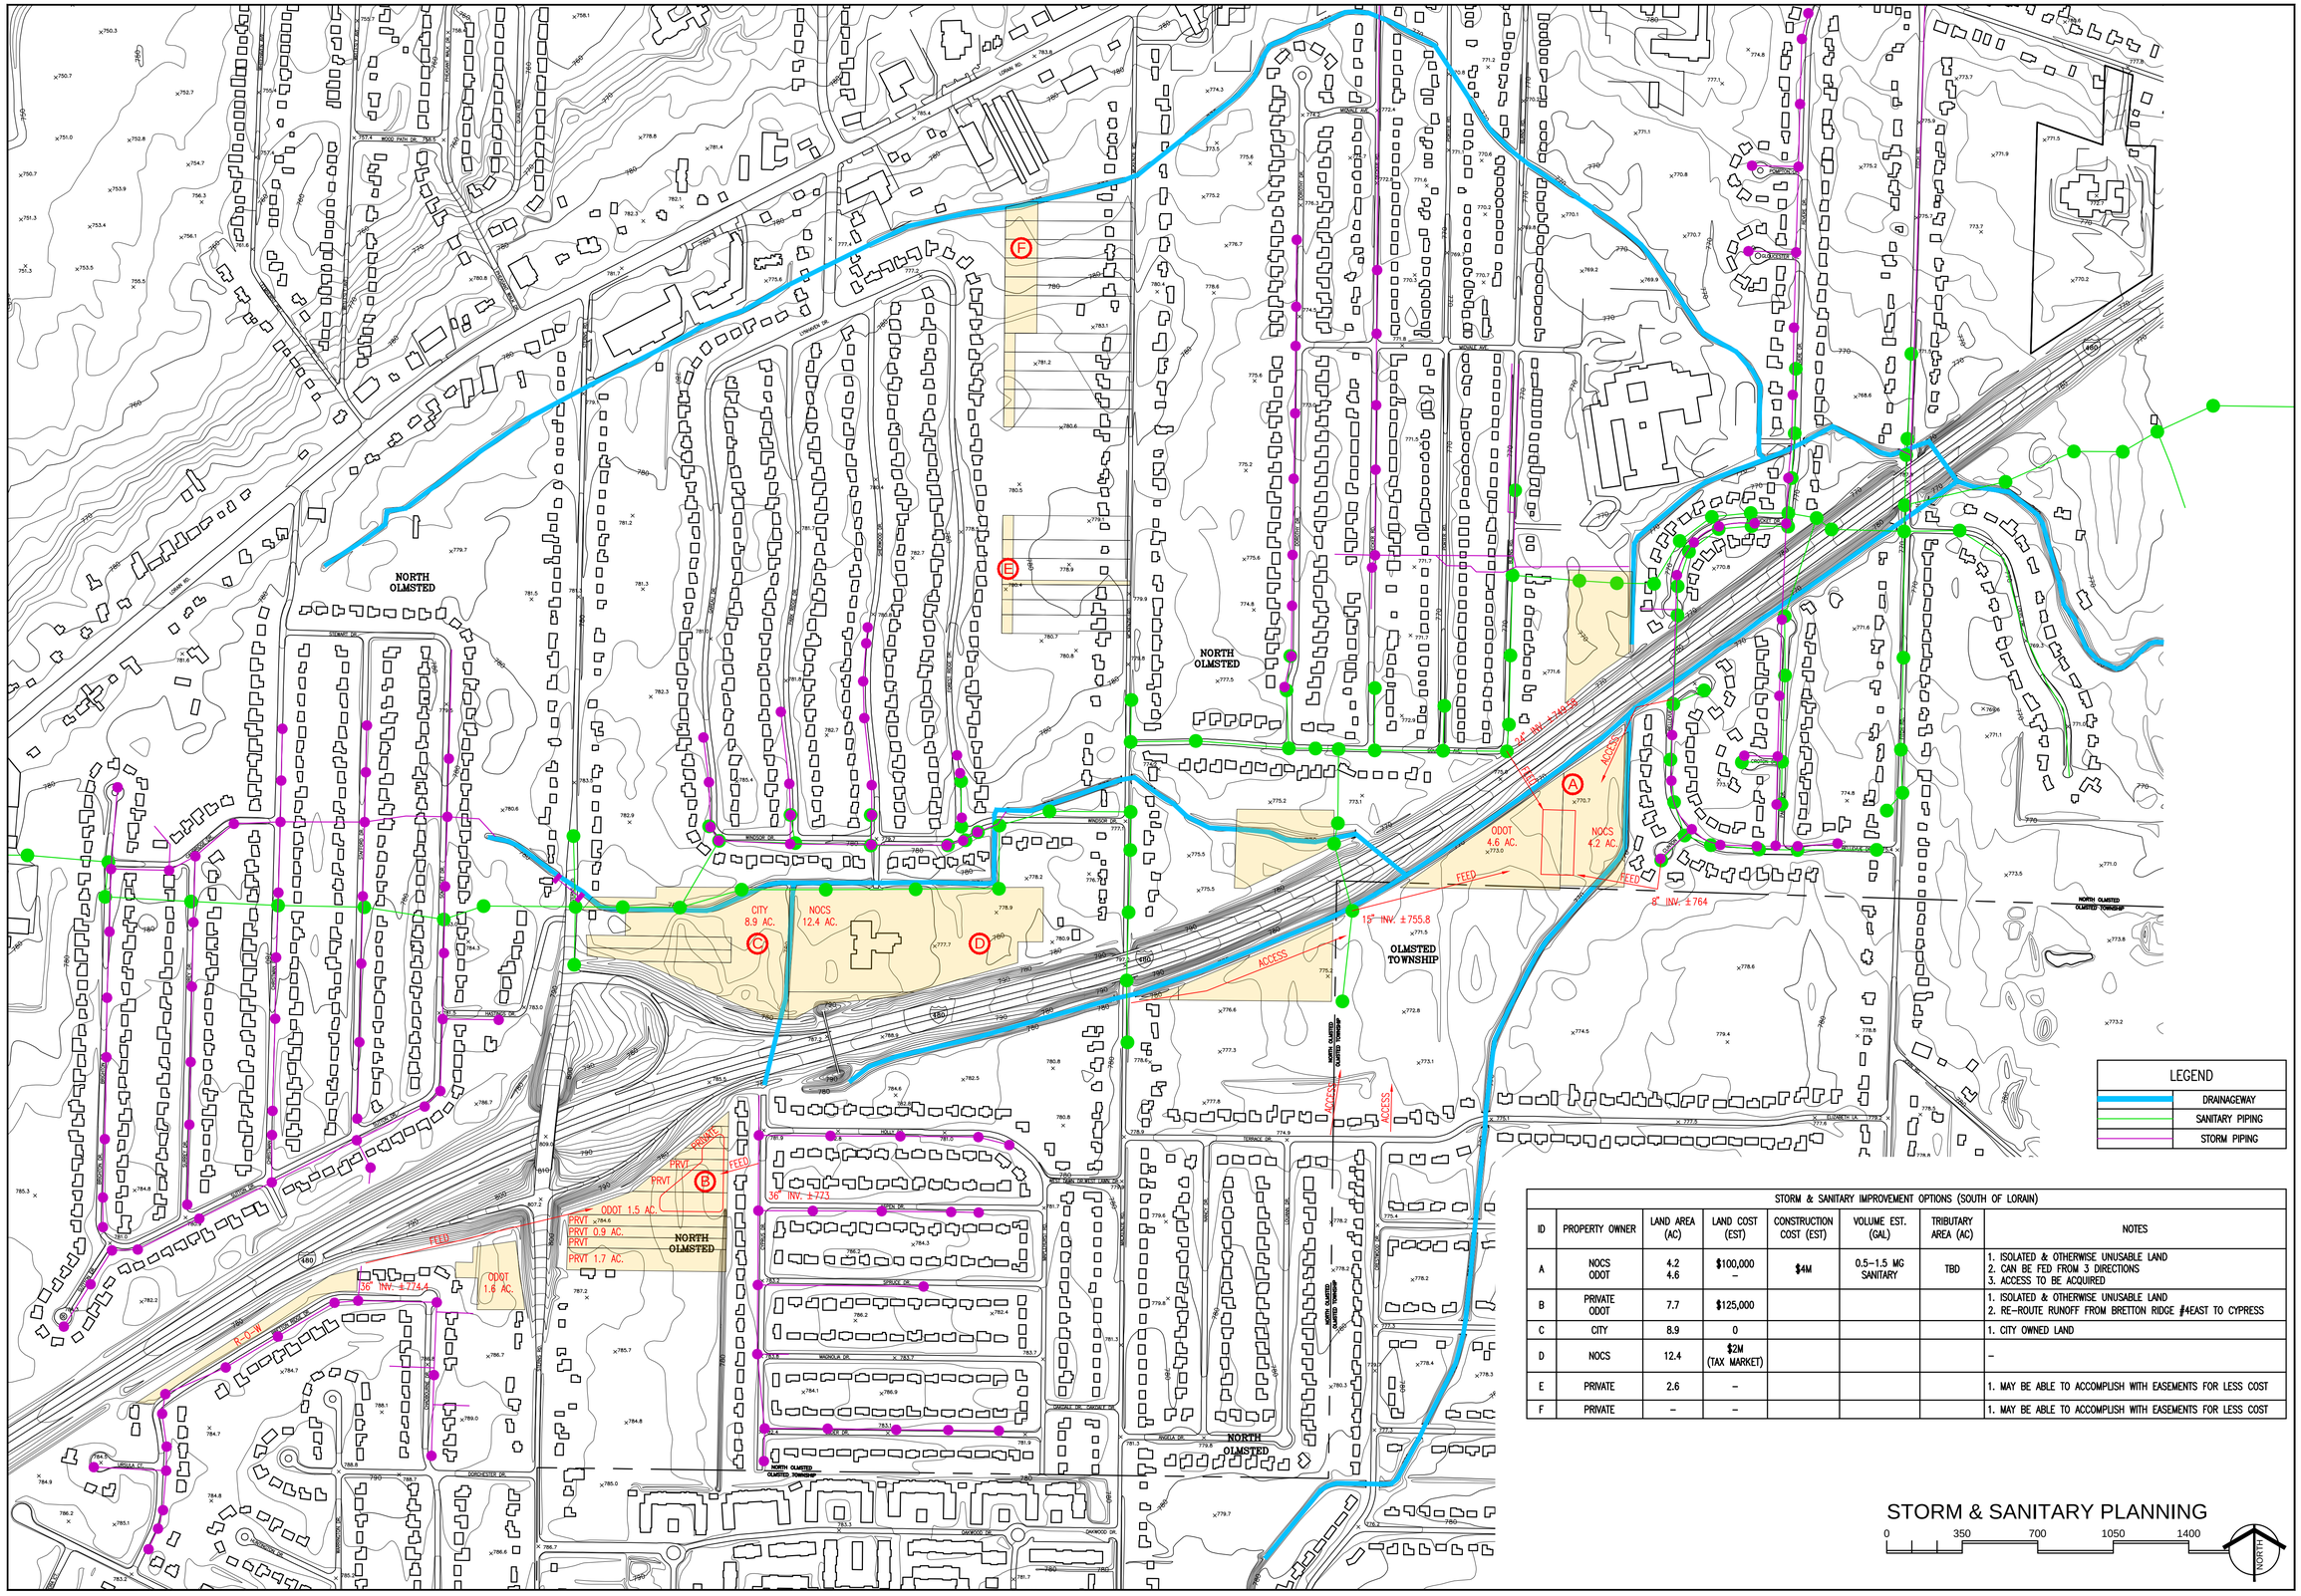

LEGEND
DRAINAGEWAY
SANITARY PIPING
STORM PIPING

STORM & SANITARY IMPROVEMENT OPTIONS (SOUTH OF LORAIN)

ID	PROPERTY OWNER	LAND AREA (AC)	LAND COST (EST)	CONSTRUCTION COST (EST)	VOLUME EST. (GAL)	TRIBUTARY AREA (AC)	NOTES
A	NOCS ODOT	4.2 4.6	$100,000 –	$4M	0.5–1.5 MG SANITARY	TBD	1. ISOLATED & OTHERWISE UNUSABLE LAND 2. CAN BE FED FROM 3 DIRECTIONS 3. ACCESS TO BE ACQUIRED
B	PRIVATE ODOT	7.7	$125,000				1. ISOLATED & OTHERWISE UNUSABLE LAND 2. RE-ROUTE RUNOFF FROM BRETTON RIDGE #4EAST TO CYPRESS
C	CITY	8.9	0				1. CITY OWNED LAND
D	NOCS	12.4	$2M (TAX MARKET)				–
E	PRIVATE	2.6	–				1. MAY BE ABLE TO ACCOMPLISH WITH EASEMENTS FOR LESS COST
F	PRIVATE	–	–				1. MAY BE ABLE TO ACCOMPLISH WITH EASEMENTS FOR LESS COST

STORM & SANITARY PLANNING

0 350 700 1050 1400

NORTH

DATES AND REVISIONS

No.	Date/Description
	08.23.19 DRAFT
	06.30.20 DRAFT

RICHARD L. BOWEN + ASSOCIATES INC.
ENGINEERS • ARCHITECTS • CONSTRUCTION MANAGERS
13000 Shaker Boulevard / Cleveland, Ohio 44120
Phone: (216) 491-9300 Fax: (216) 491-8053
www.rlba.com - email@rlba.com

NOTICE

THIS ARCHITECTURAL AND ENGINEERING DRAWING IS GIVEN IN CONFIDENCE. NO USE OR DISSEMINATION MAY BE MADE WITHOUT PRIOR WRITTEN CONSENT OF THE ARCHITECT. ALL RIGHTS ARE HEREBY SPECIFICALLY RESERVED.

RICHARD L. BOWEN + ASSOCIATES INC. COPYRIGHT YEAR 2018

STORM & SANITARY SYSTEM
SOUTH OF LORAIN
NORTH OLMSTED, OH

IMPROVEMENT OPTIONS

DRAWN BY: PAD
CHECKED BY: –
RLB NO.: 6433.nb

DRAWING NO.
SS1.1

P:\6433\6433.00NB-ADDITIONAL CITY PROJECTS - NONBILLABLE\2018-ROOT DITCH DRAINAGE STUDY\OPTIONS-STM&SAN-SS01-01.DWG | PLOTTED 06.30.2020 02:45PM BY PIETRO DIFRANCO