EX. 8'X4' BOX
CULVERT CROSSING
STEARNS

EX. 4'X8' BOX
CULVERT CROSSING
STEARNS
INV. EL. 772.5

SANITARY SEWER
INTERCEPTOR
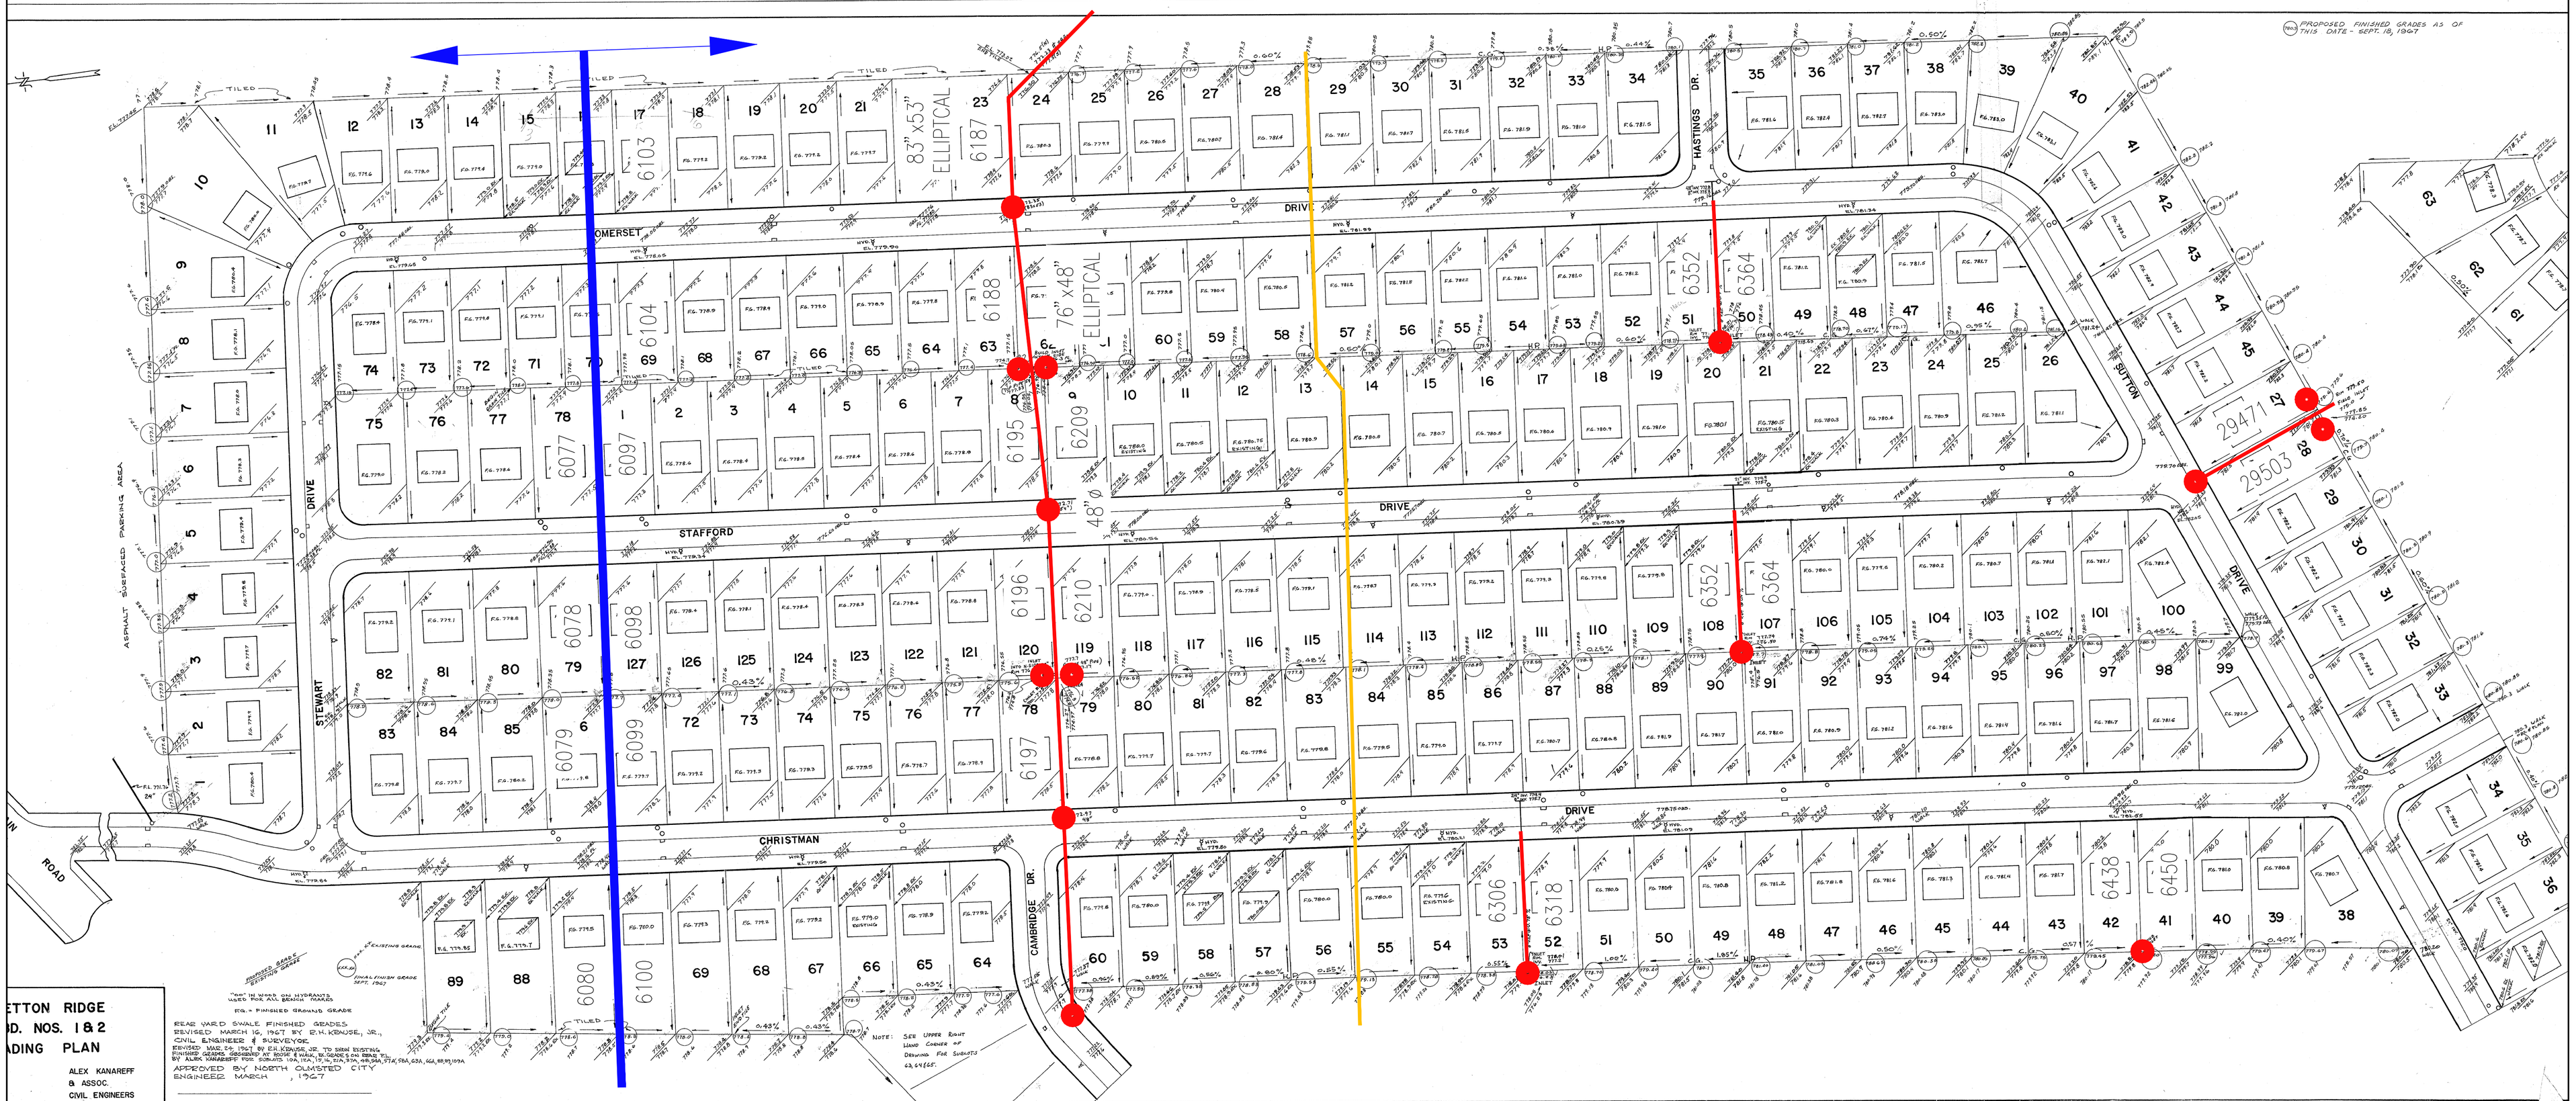
DIFRANCO
06/04/2020